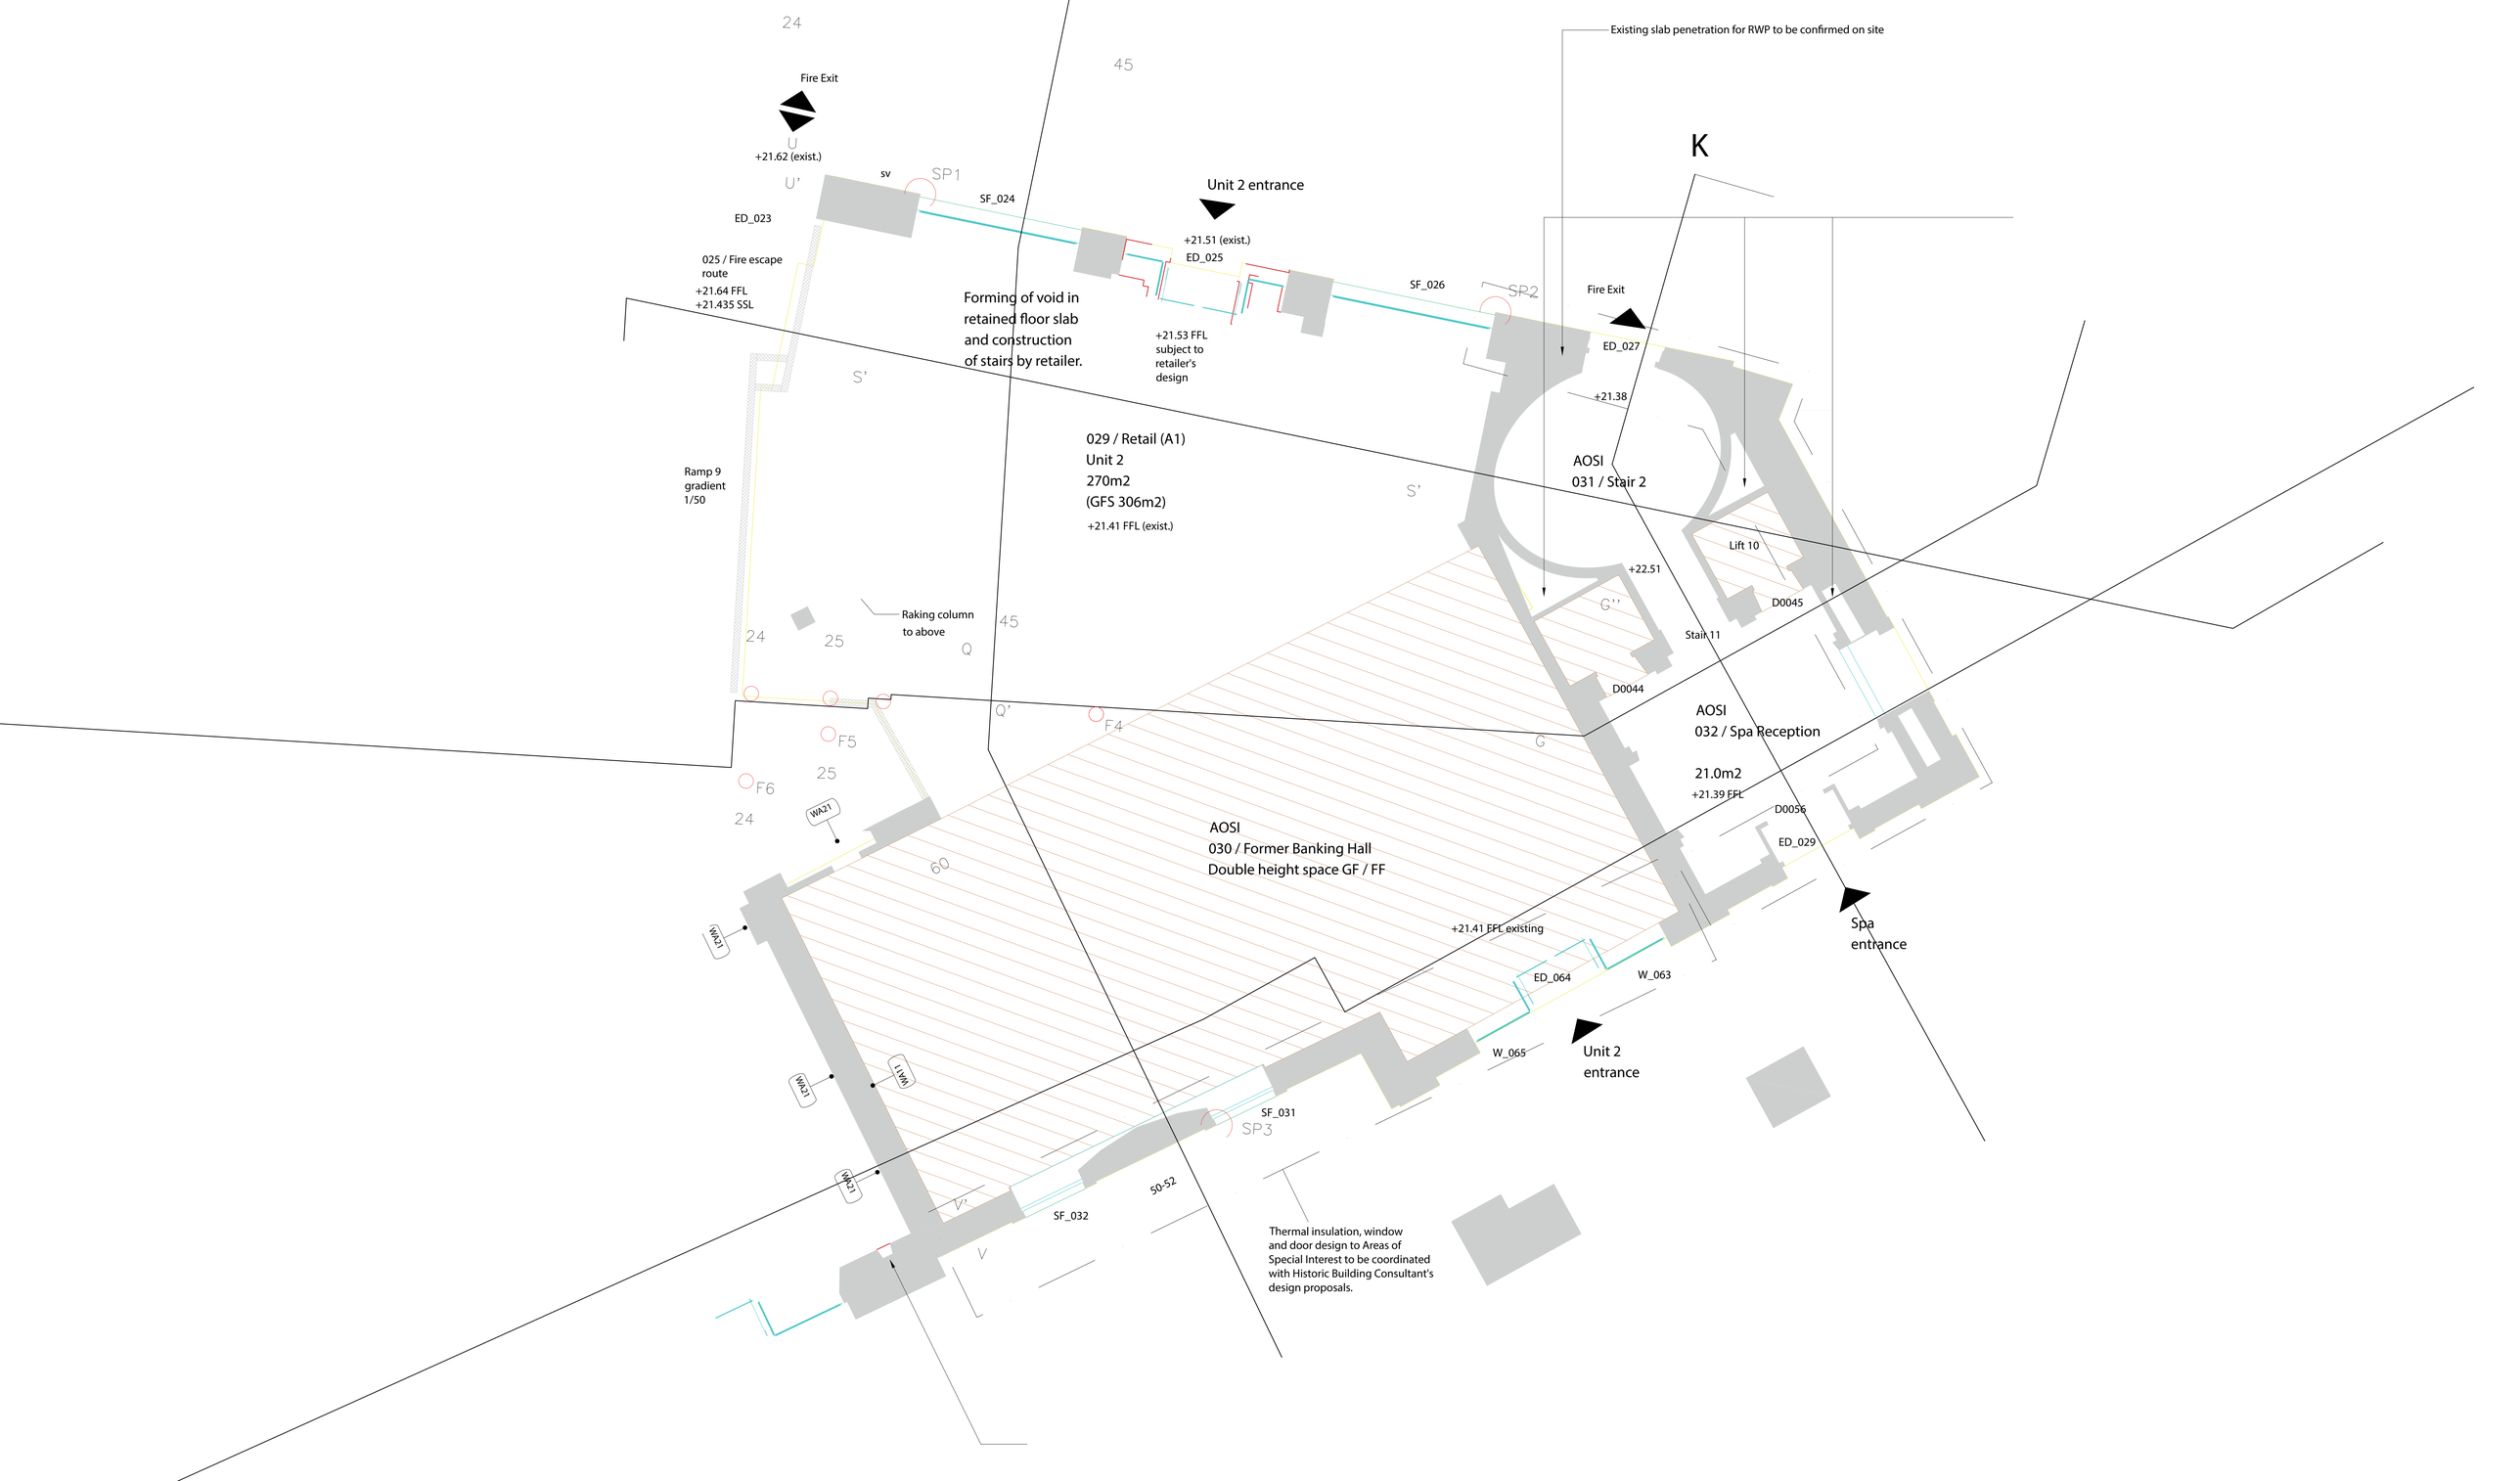
Existing slab penetration for RWP to be confirmed on site
K
24
45
Fire Exit
U
+21.62 (exist.)
U'
sv
SP1
SF_024
Unit 2 entrance
+21.51 (exist.)
ED_025
ED_023
025 / Fire escape route
+21.64 FFL
+21.435 SSL
Forming of void in retained floor slab and construction of stairs by retailer.
+21.53 FFL subject to retailer's design
SF_026
SP2
Fire Exit
ED_027
+21.38
S'
029 / Retail (A1)
Unit 2
270m2
(GFS 306m2)
+21.41 FFL (exist.)
AOSI
031 / Stair 2
S'
Ramp 9 gradient 1/50
Lift 10
+22.51
G''
D0045
Raking column to above
24
25
Q
45
Stair 11
D0044
Q'
F4
G
AOSI
032 / Spa Reception
F5
25
F6
21.0m2
+21.39 FFL
24
WA21
D0056
ED_029
60
AOSI
030 / Former Banking Hall
Double height space GF / FF
+21.41 FFL existing
Spa entrance
WA21
ED_064
W_063
W_065
Unit 2 entrance
WA21
WA17
SF_031
SP3
WA21
50-52
V'
SF_032
V
Thermal insulation, window and door design to Areas of Special Interest to be coordinated with Historic Building Consultant's design proposals.